Drawing name: K:\0502035 MISBAUER (JHB)\dwg\GRADING-SWPPP\2035SWPPPPHASEIII.dwg Plotted on: Aug 14, 2006 - 11:11am Plotted by: slovelesz

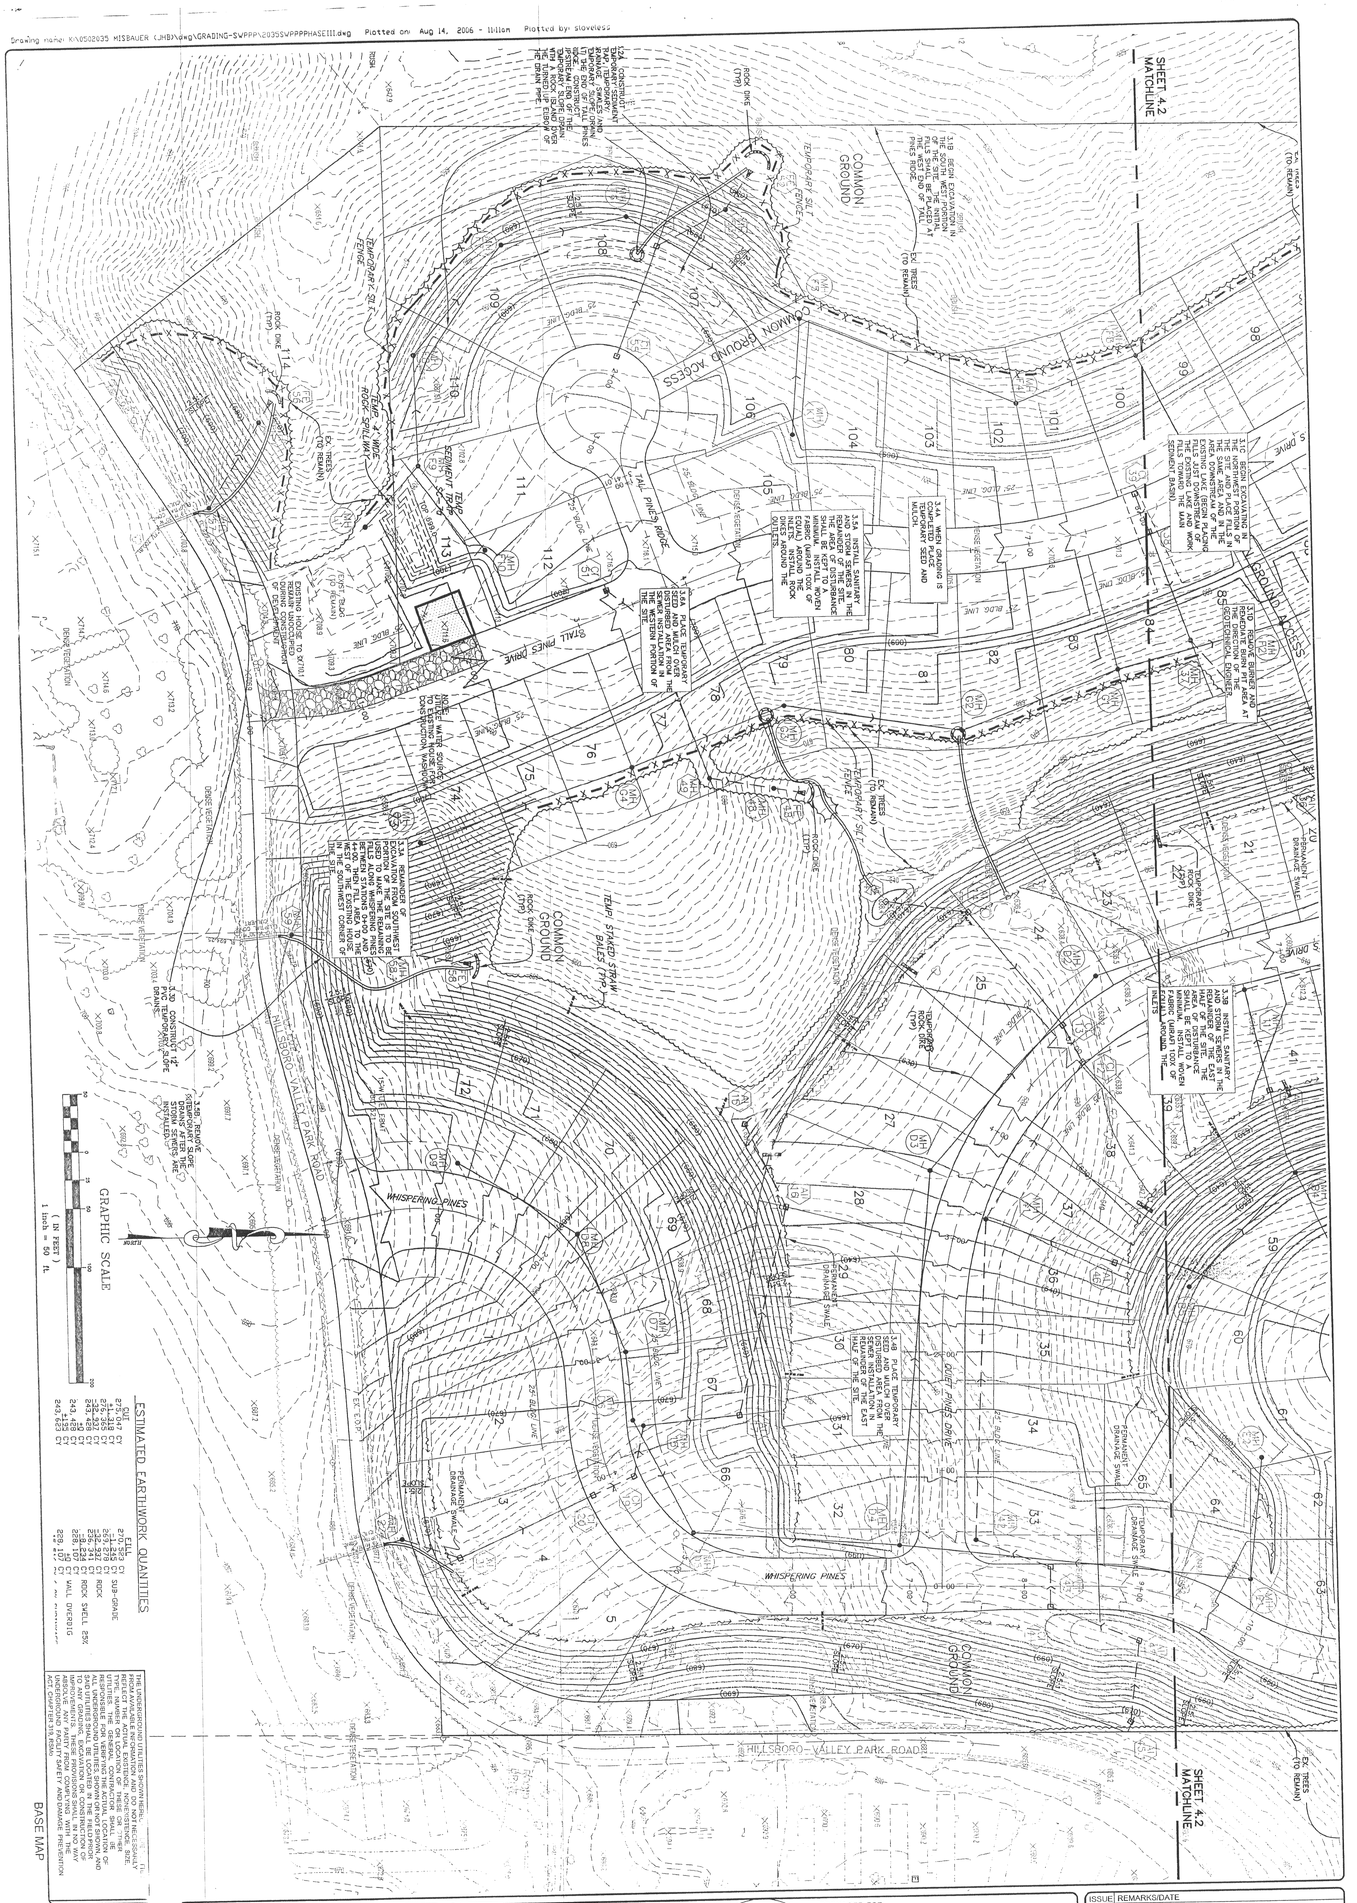

ESTIMATED EARTHWORK QUANTITIES

CUT	FILL		
275,047 CY	270,523 CY	SUB-GRADE	
271,318 CY	271,345 CY	ROCK	
275,393 CY	269,278 CY	ROCK SWELL 25%	
232,937 CY	232,937 CY	WALL OVERDIG	
243,428 CY	236,341 CY		
243,428 CY	238,234 CY		
243,428 CY	228,107 CY		
243,623 CY	228,107 CY		

THE UNDERGROUND UTILITIES SHOWN HEREIN ARE FROM AVAILABLE INFORMATION AND DO NOT NECESSARILY REFLECT THE ACTUAL EXISTENCE, NONEXISTENCE, SIZE, TYPE, NUMBER OR LOCATION OF THESE OR OTHER UTILITIES. THE GENERAL CONTRACTOR SHALL BE RESPONSIBLE FOR VERIFYING THE ACTUAL LOCATION OF ALL UNDERGROUND UTILITIES SHOWN OR NOT SHOWN, AND SAID UTILITIES SHALL BE LOCATED IN THE FIELD PRIOR TO ANY GRADING, EXCAVATION OR CONSTRUCTION OF IMPROVEMENTS. THESE PROVISIONS SHALL IN NO WAY ABSOLVE ANY PARTY FROM COMPLYING WITH THE UNDERGROUND FACILITY SAFETY AND DAMAGE PREVENTION ACT, CHAPTER 319, RSMo.

BASE MAP

NO.		
05	02	035
M.S.D.		SHEET
P#		4.1
DIGITAL FILE LOCATION:		
Drawing name:		OF

PROJECT: WHISPERING PINES

SHEET TITLE: SWPPP & INTERIM GRADING PHASEIII

DRAWN:

DESIGNED:

CHECKED:

PREPARED BY:

THE STERLING CO.
ENGINEERS & SURVEYORS
5055 NEW BAUMGARTNER ROAD
ST. LOUIS, MISSOURI 63129
(314)-487-0440 FAX 487-8944
E-Mail: Sterling@sterling-eng-sur.com

PREPARED FOR:

JHB PROPERTIES, INC.
5091 NEW BAUMGARTNER ROAD
ST. LOUIS, MISSOURI 63129
(314) 487-6717

ISSUE	REMARKS/DATE
1	FIRST SUBMITTAL 12/05/05
2	REVISED PER COUNTY COMMENTS 01/09/06
3	REVISED PER COMMENTS 05/02/06
4	REVISED PER DEVELOPER 5/18/06
5	REVISED PER COMMENTS 6/14/06