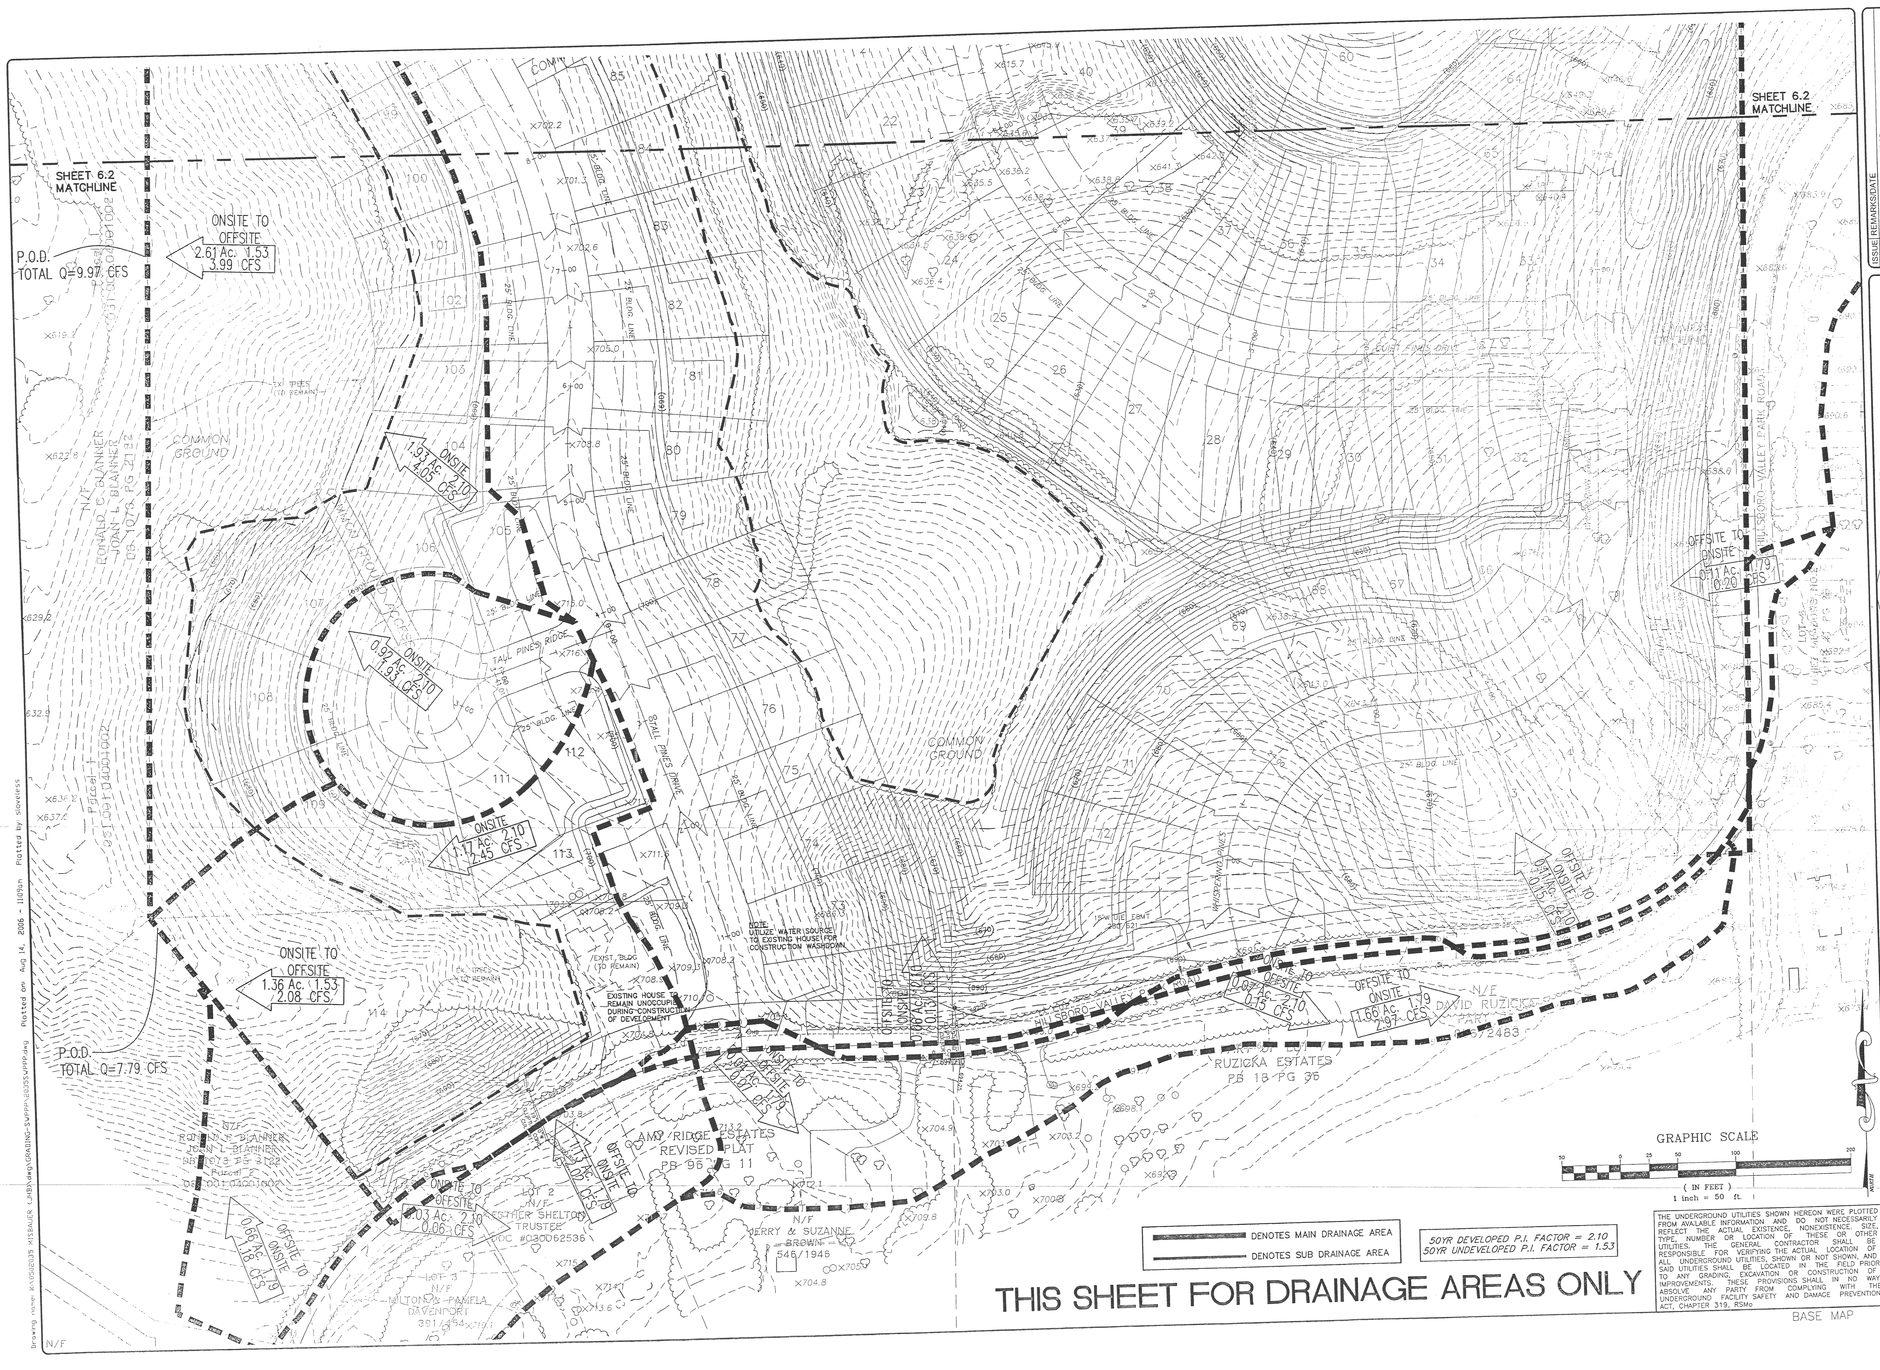

THE UNDERGROUND UTILITIES SHOWN HEREON WERE PLOTTED FROM AVAILABLE INFORMATION AND DO NOT NECESSARILY REFLECT THE ACTUAL EXISTENCE, NONEXISTENCE, SIZE, TYPE, NUMBER OR LOCATION OF THESE OR OTHER UTILITIES. THE GENERAL CONTRACTOR SHALL BE RESPONSIBLE FOR VERIFYING THE ACTUAL LOCATION OF ALL UNDERGROUND UTILITIES, SHOWN OR NOT SHOWN, AND SAID UTILITIES SHALL BE LOCATED IN THE FIELD PRIOR TO ANY GRADING, EXCAVATION OR CONSTRUCTION OF IMPROVEMENTS. THESE PROVISIONS SHALL IN NO WAY ABSOLVE ANY PARTY FROM COMPLYING WITH THE UNDERGROUND FACILITY SAFETY AND DAMAGE PREVENTION ACT, CHAPTER 319, RSMo

ISSUE	REMARKS/DATE
1	FIRST SUBMITTAL 12/05/05
2	REVISED PER COUNTY COMMENTS 01/09/06
3	REVISED PER COMMENTS 05/02/06
4	REVISED PER DEVELOPER 05-18-06
5	REVISED PER COMMENTS 6/14/06

PREPARED FOR:
JHB PROPERTIES, INC.
5091 NEW BAUMGARTNER ROAD
ST. LOUIS, MISSOURI 63129
(314) 487-6717

PREPARED BY:
THE STERLING CO.
ENGINEERS & SURVEYORS
5055 NEW BAUMGARTNER ROAD
ST. LOUIS, MISSOURI 63129
(314) 487-0440 FAX 487-8944
E-Mail: Sterling@sterling-eng-sur.com

DRAWN:
DESIGNED:
CHECKED:

PROJECT: WHISPERING PINES

SHEET TITLE: POST-DEVELOPED DRAINAGE AREA MAP

NO.	05	02	035
M.S.D. P#			SHEET 6.1 OF

DIGITAL FILE LOCATION: SERVER=STERLING-2 K:\05\05\05\WPPP.DWG